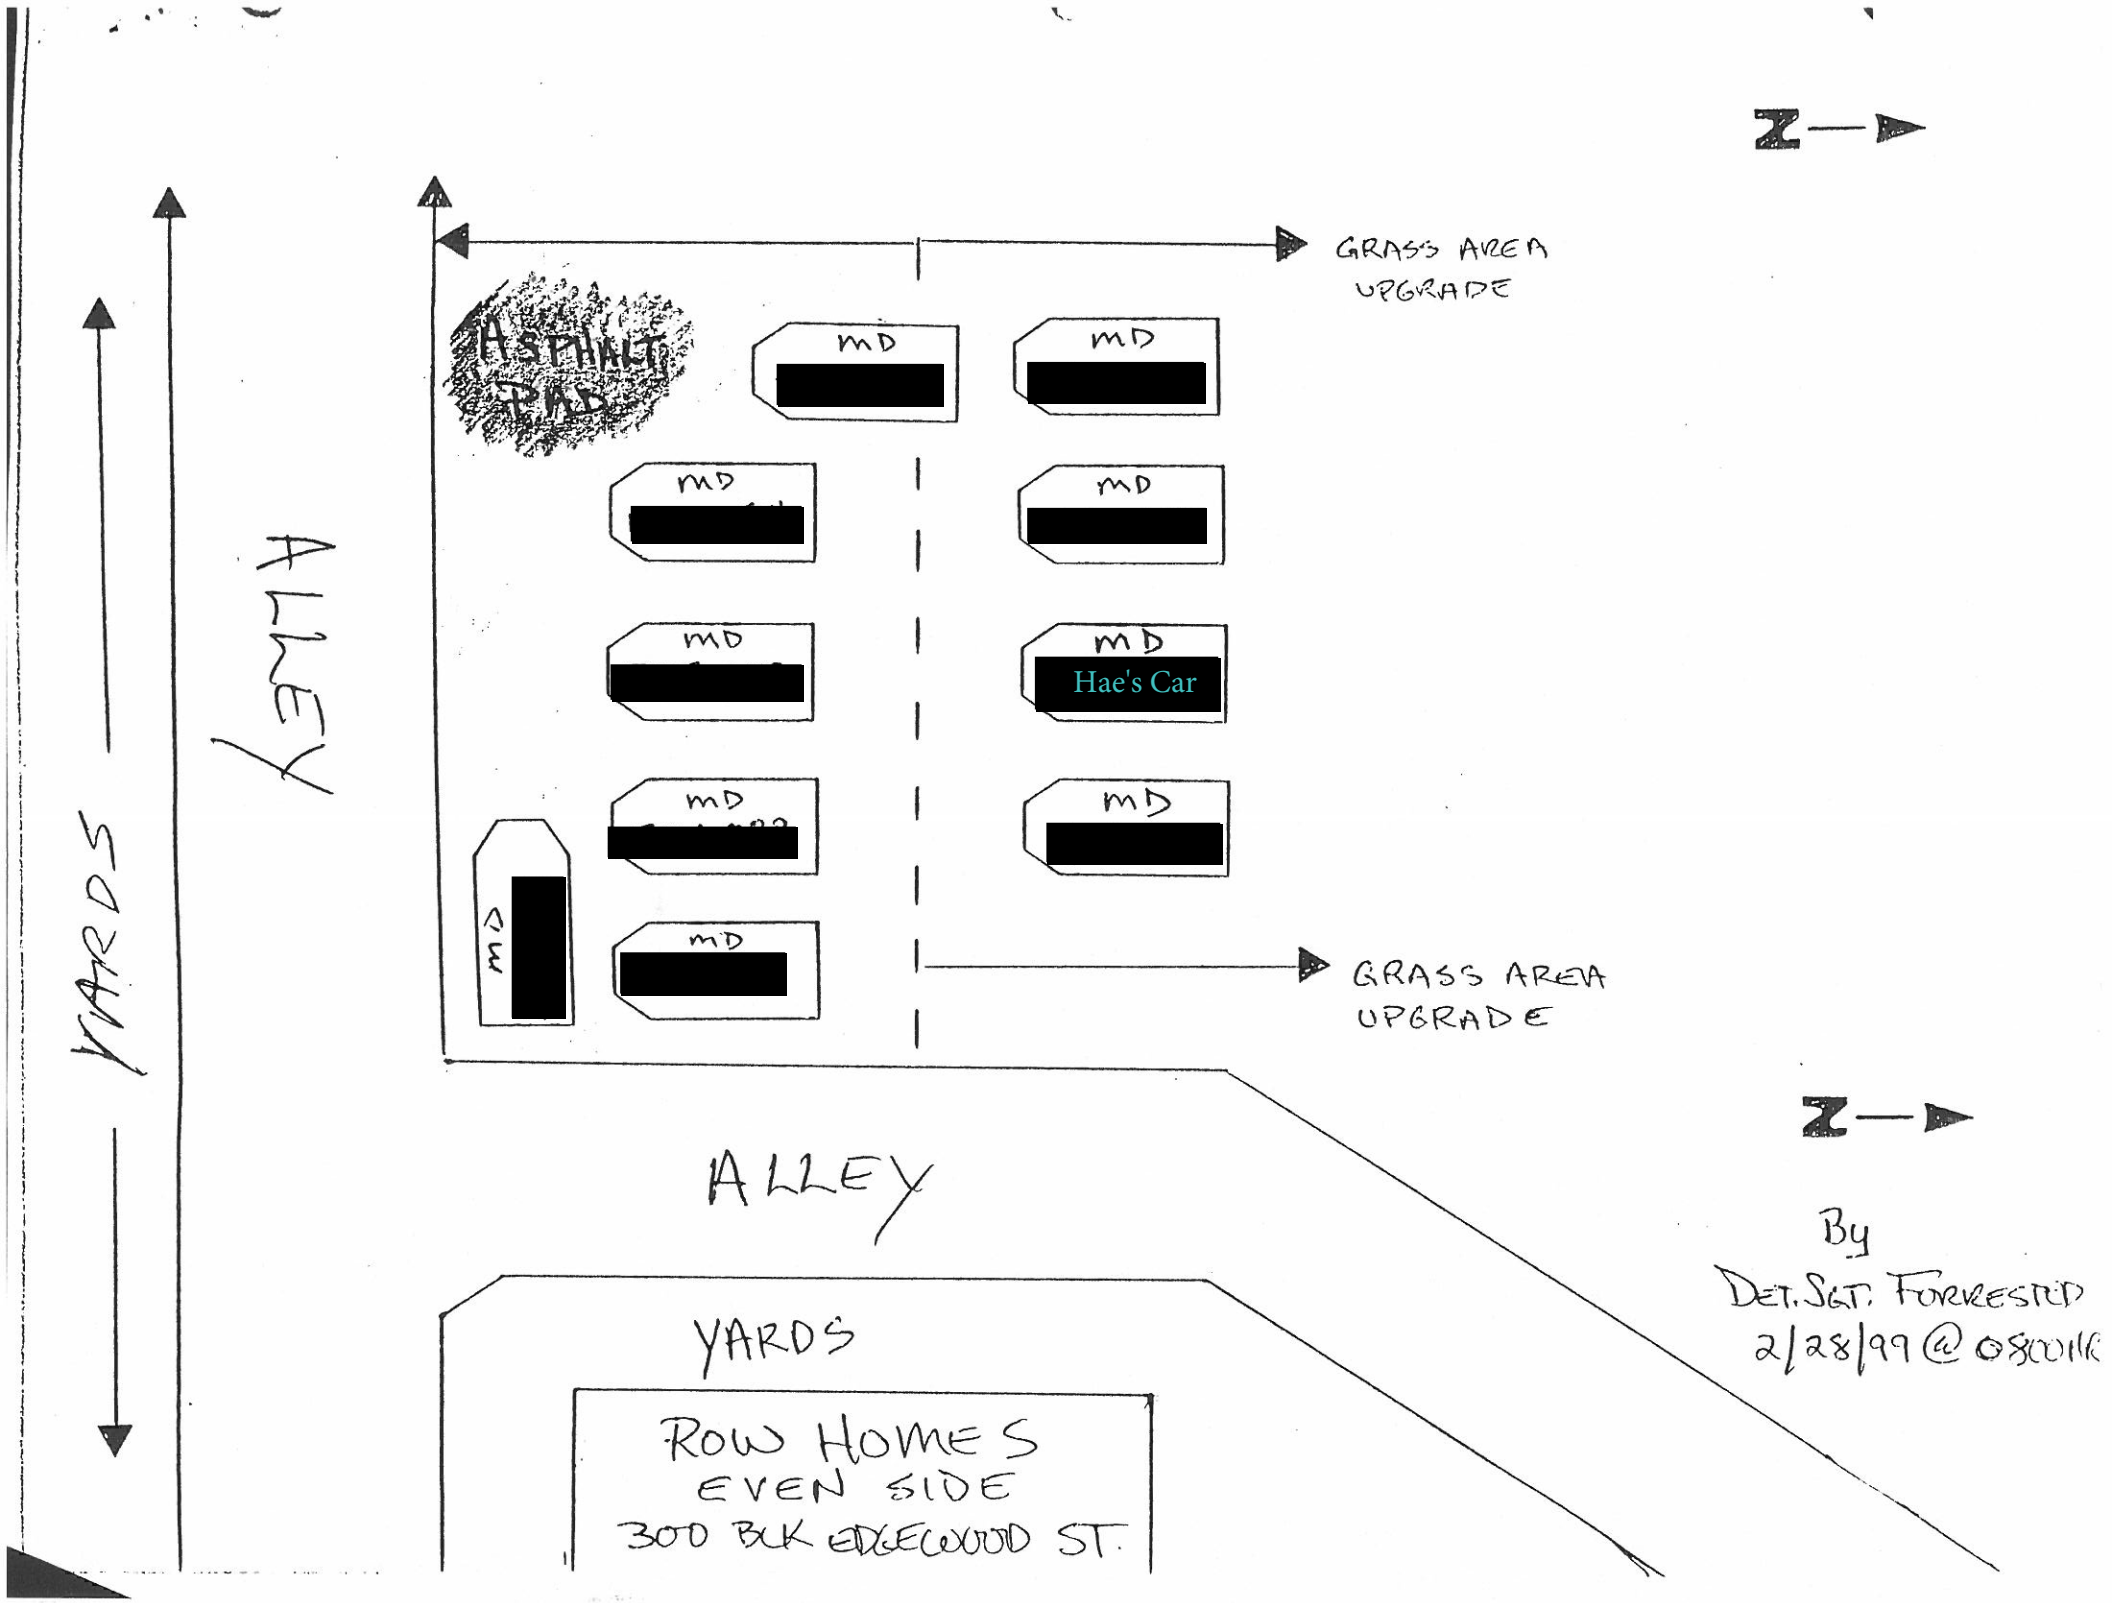
N
GRASS AREA UPGRADE
ASPHALT PAD
MD
Hae's Car
GRASS AREA UPGRADE
ALLEY
YARDS
ALLEY
YARDS
ROW HOMES
EVEN SIDE
300 BLK EDGEWOOD ST.
N
By
DET. SGT. FORRESTER
2/28/99 @ 0800HR